Name of the work: Drilling of borewell and providing pipe line in ward No- 02 of yelahanka Sub division.

B.R.No: 195 date : 30-9-2015.

Estimated cost: ..~~50~~.. lakhs.

Bill Amount: ..... lakhs.

Date of inspection : 14-10-15. Bill Amount Rs 50.00 lakhs

Observation and conclusion: The above said work of Drilling of Bore Well and providing pipe line in ward-02 has been shown by the concerned AE.

The above said Work has been inspected along the concerned AE

The Water Supply to the Residents of the Nearby Vicinity of the above said Bore Wells is running Smoothly.

And It is observed in the Executed file that the drilling of Bore Wells and Erection of Submersible Pumps and Erection of Energy Meter by "Escom" has been Verified. The Work done is Satisfactory.

Executive Engineer
Yelahanka Division
B.B.M.P. Bangaluru - 560064

G.M.MUNIYAPPA
B.E.(ELECT.)
EXECUTIVE ENGINEER (TD)
PUBLIC WORKS DEPARTMENT

Asst. Executive Engineer
Yelahanka Sub. Division
(BBMP Ynk. Zn)
Yelahanka, Bangalore

Name of the work: Drilling of borewell and providing pipe line in ward No- 02 of yelahanka Sub division.

B.R.No: 195 date : 30-9-2015.
E.cost: [illegible] lakhs.

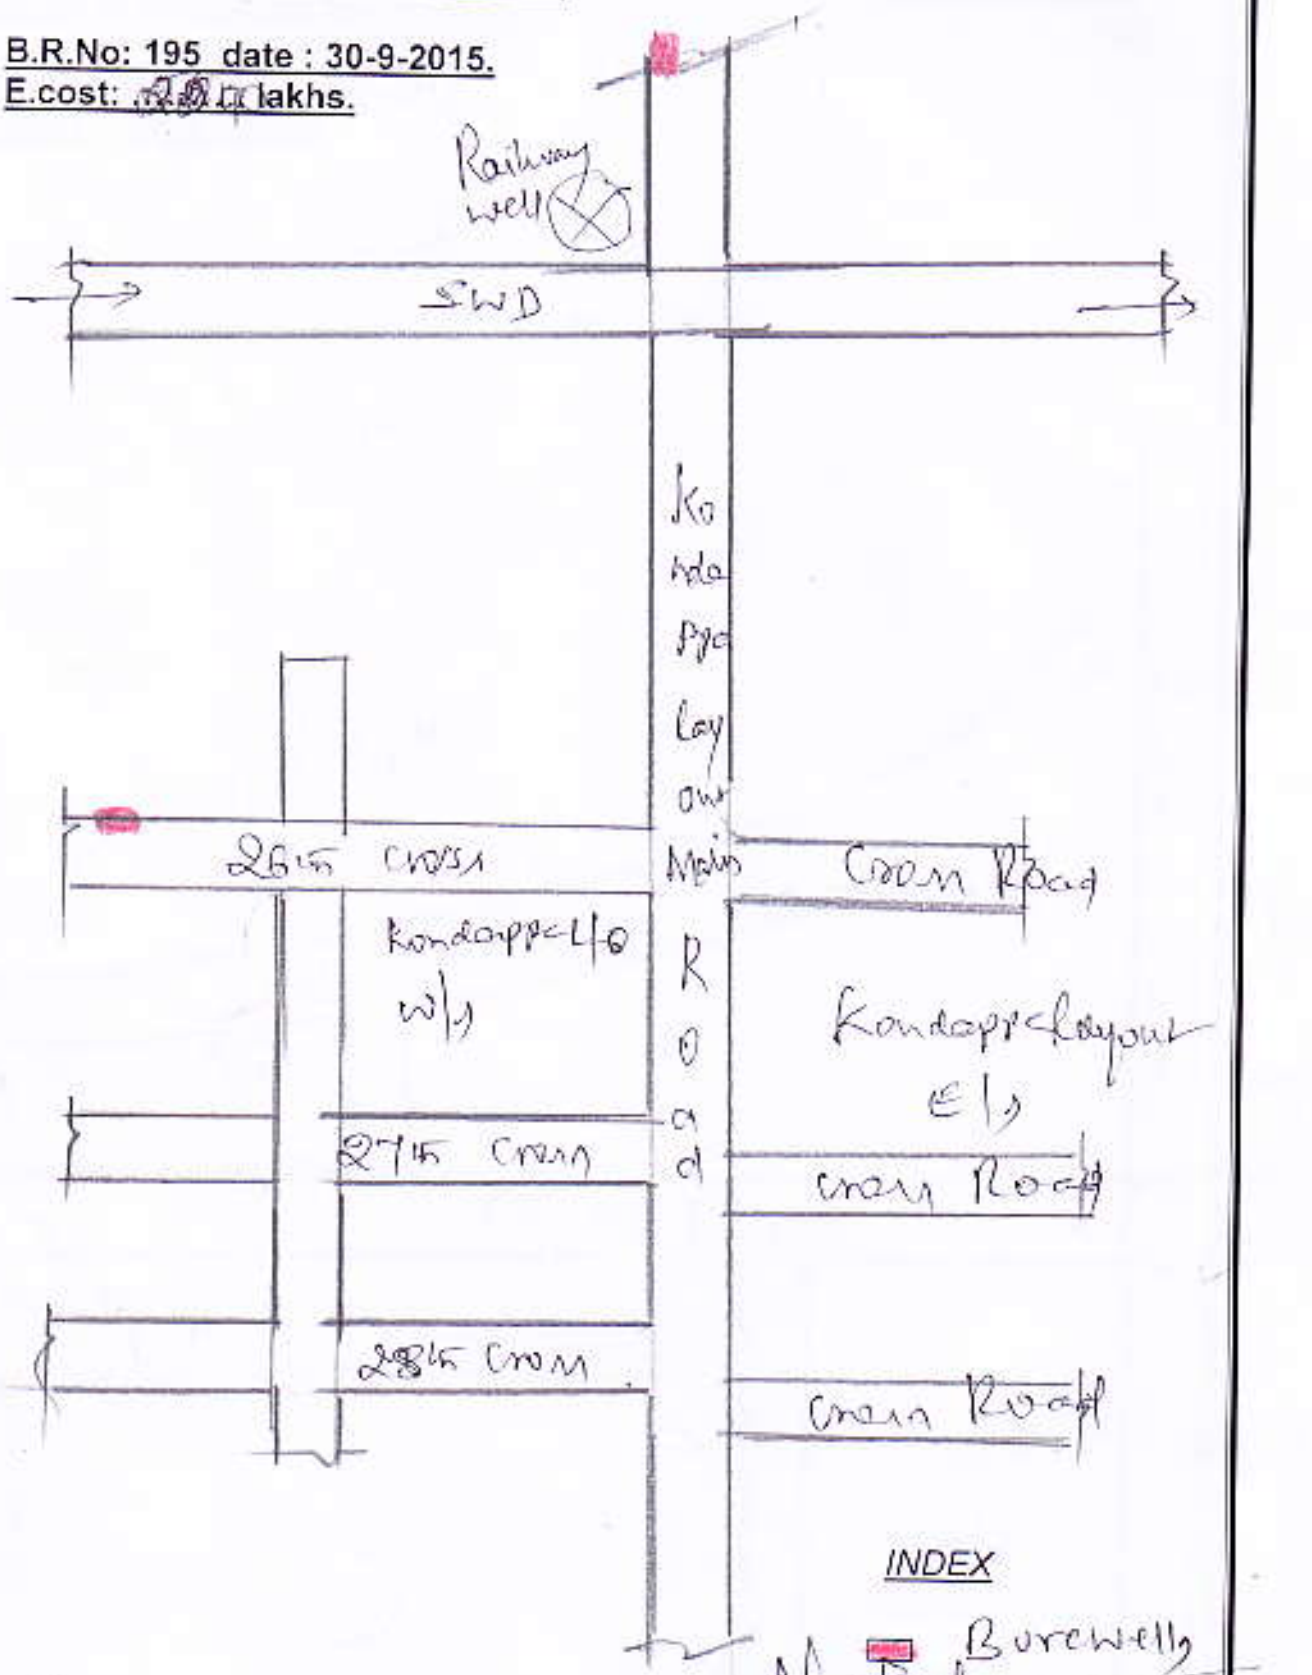

INDEX

Borewells

Verified

Ramanagaram

G.M.MUNIYAPPA
B.E.(ELECT),B.E. (CIVIL)
EXECUTIVE ENGINEER(RTD)
PUBLIC WORKS DEPARTMENT

Name of the work: Drilling of borewell and providing pipe line in ward No- 02 of yelahanka Sub division.

B.R.No: 195 date : 30-9-2015.
E.cost: ..5D.N lakhs.

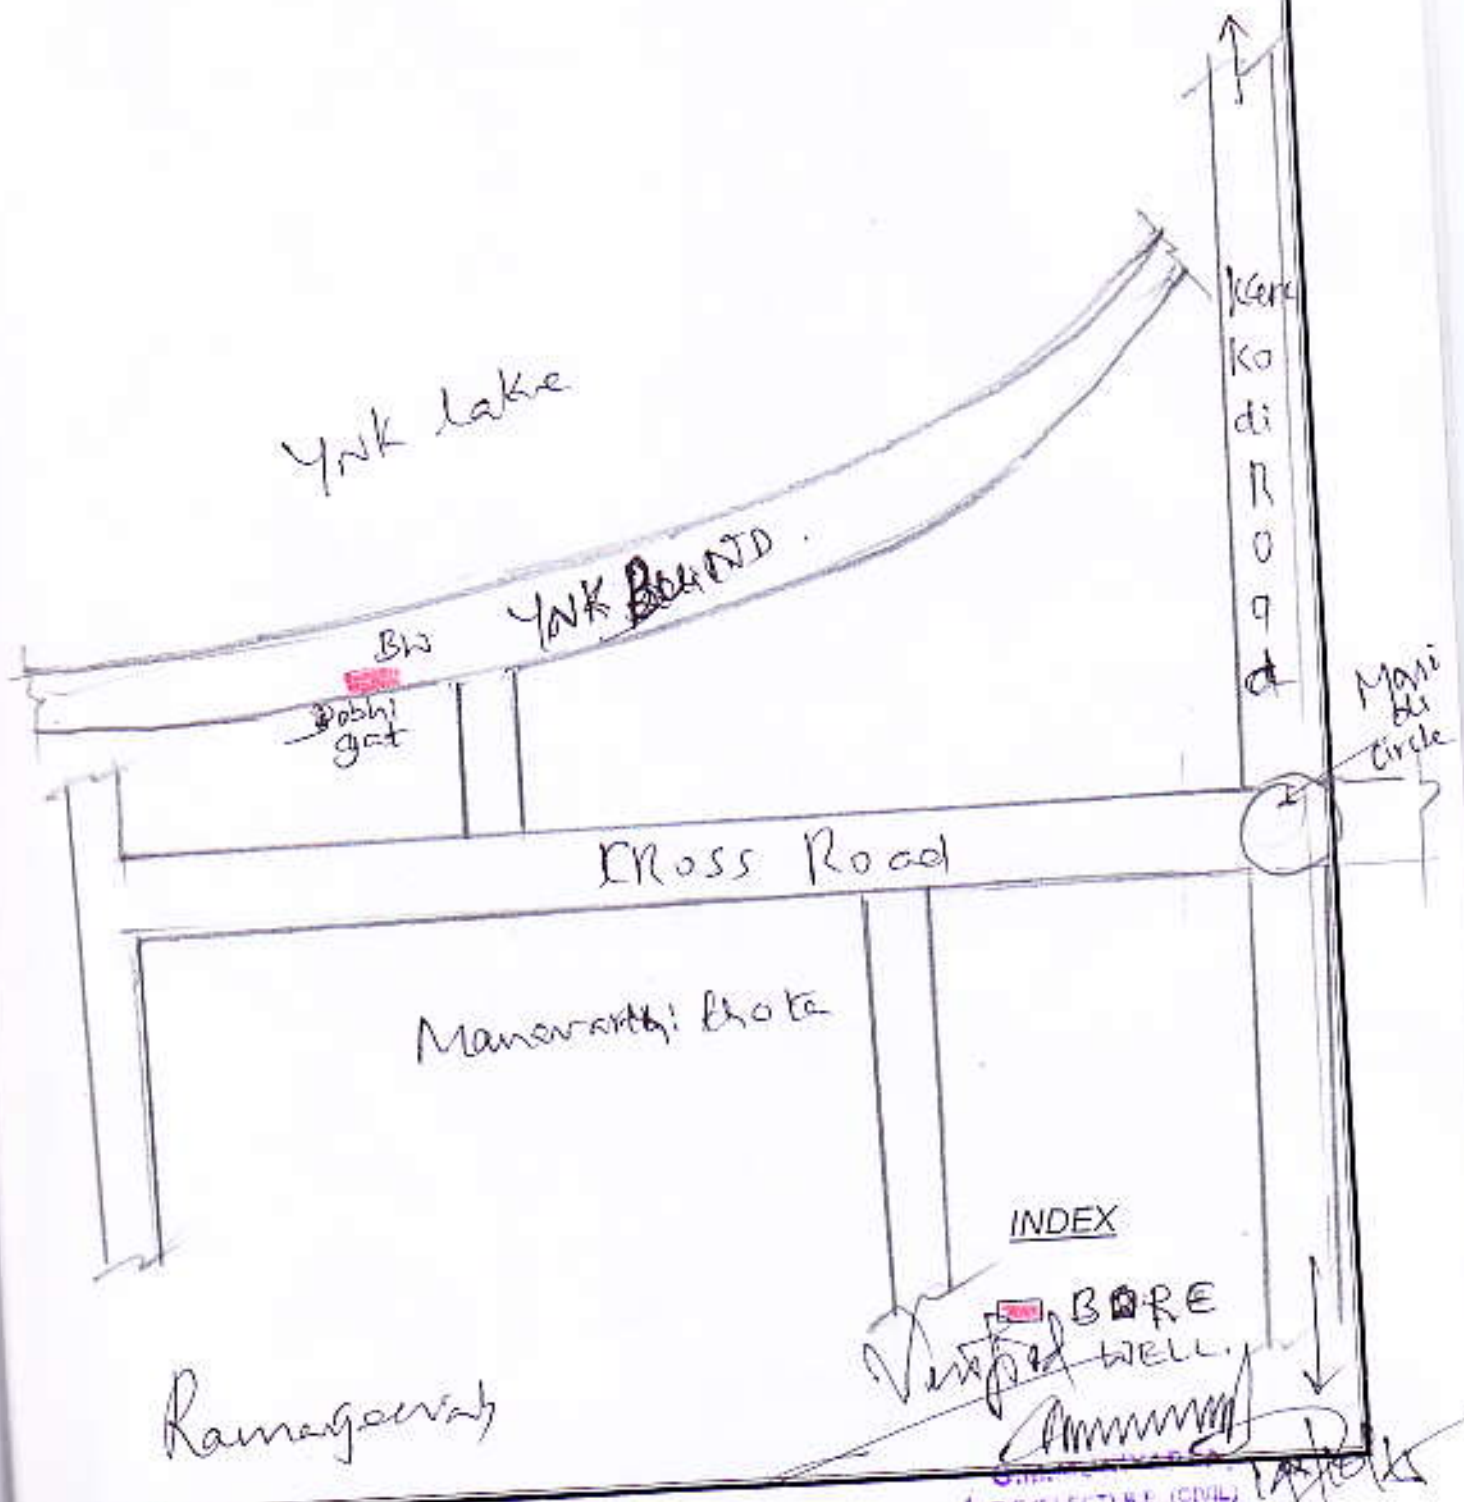

B.E(ELECTRICAL) (CIVIL)
EXECUTIVE ENGINEER(RTD)
PUBLIC WORKS DEPARTMENT

Name of the work: Drilling of borewell and providing pipe line in ward No- 02 of yelahanka Sub division.

B.R.No: 195 date : 30-9-2015.
E.cost: [illegible] lakhs.

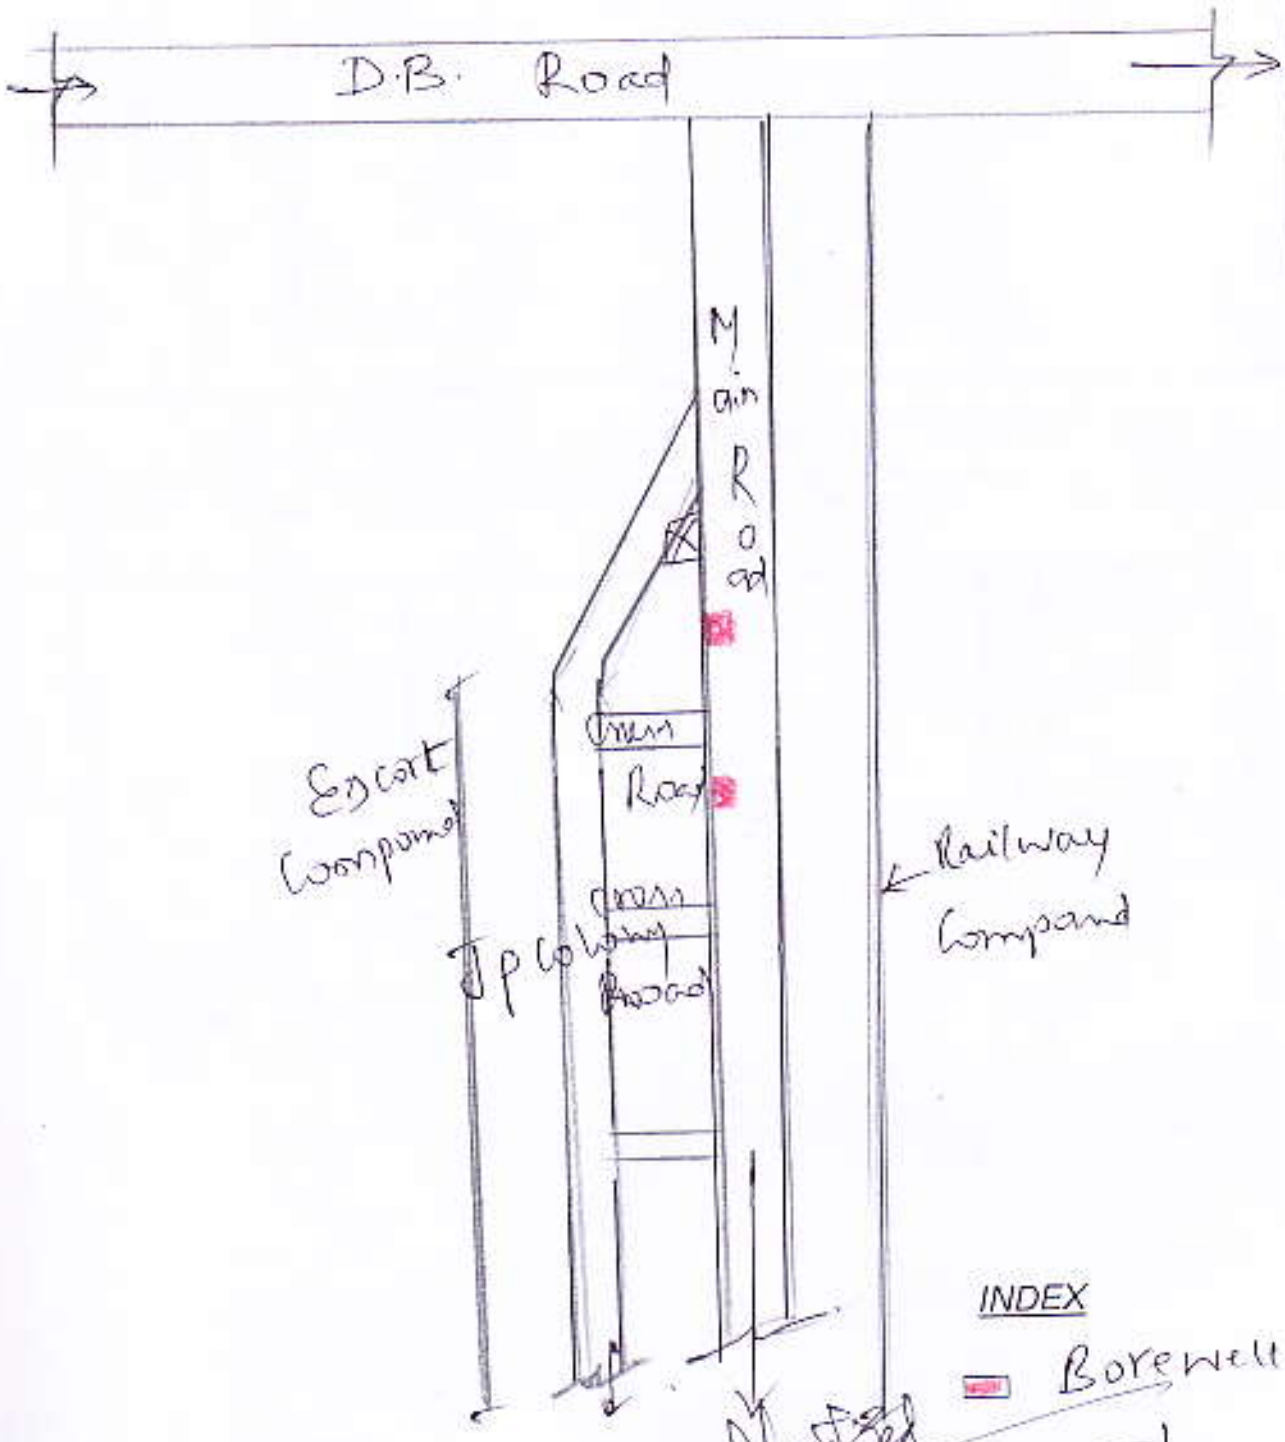

Ramanjaneya

G.M.MUNIYAPPA,
B.E.(ELECT),B.E. (CIVIL)
EXECUTIVE ENGINEER(RTD)

Name of the work: Drilling of borewell and providing pipe line in ward No- 02 of yelahanka Sub division.

B.R.No: 195 date : 30-9-2015.
E.cost: .50.@. lakhs.

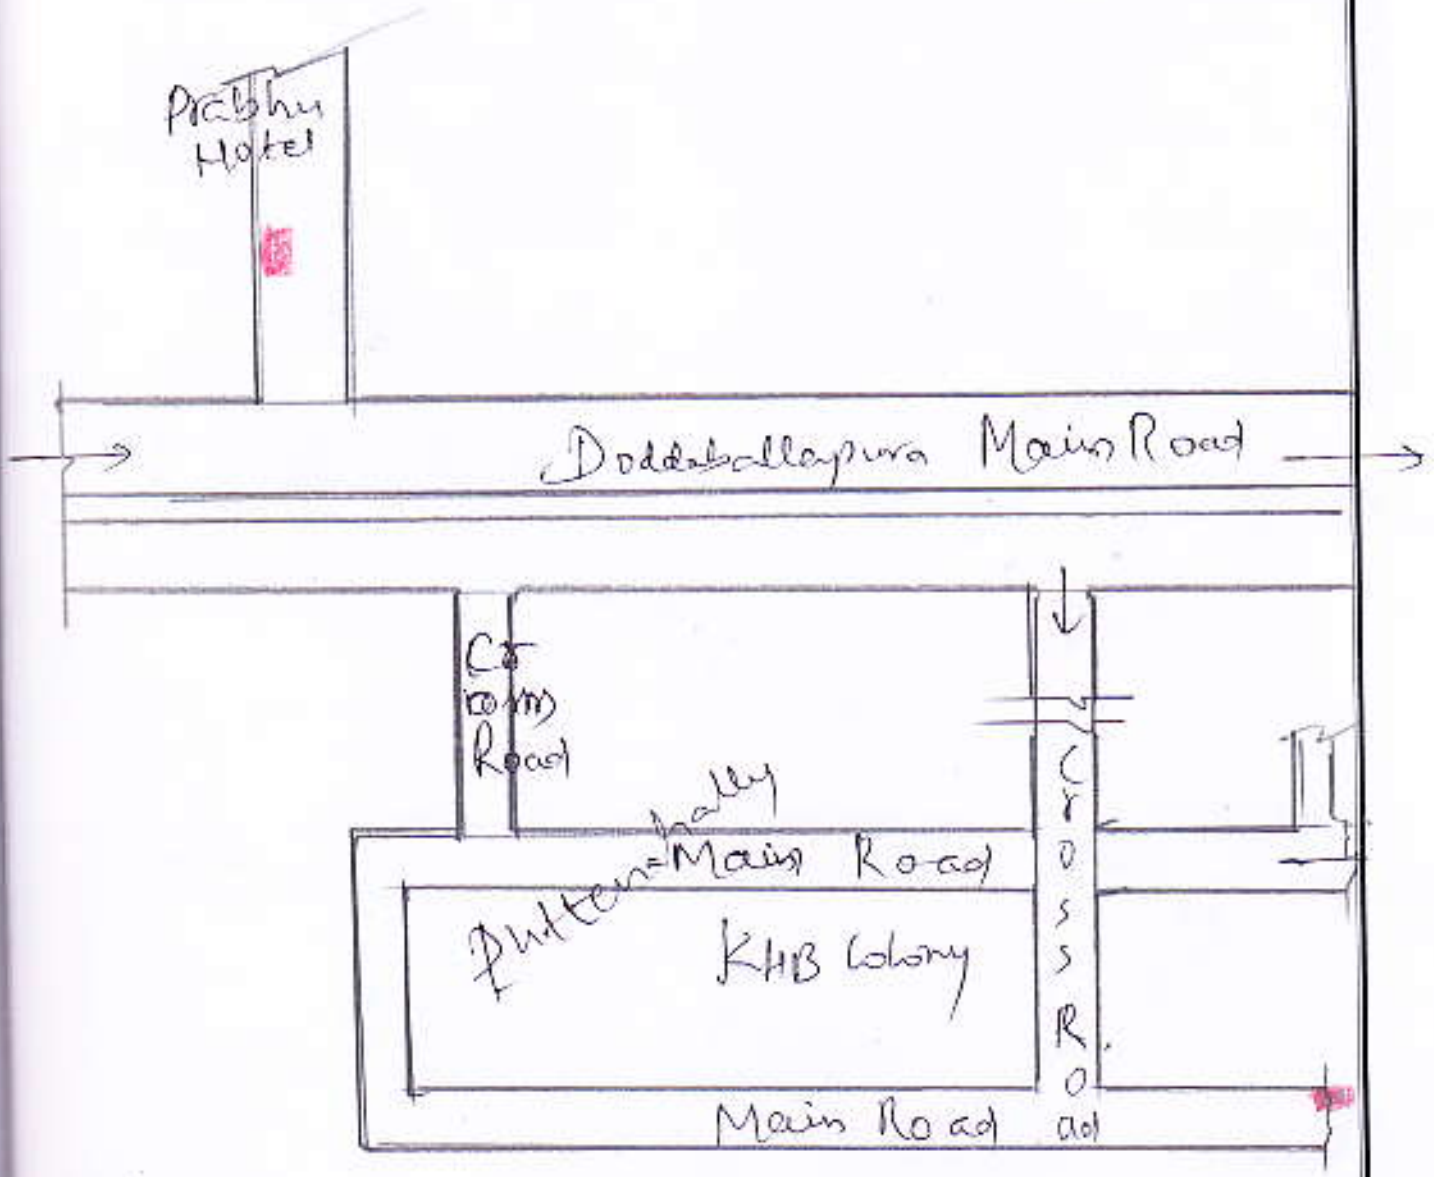

INDEX

Vertical = Borewell

Ramanjeeraj

G.M.MUNIYAPPA
B.E.(ELECTRICAL)
EXECUTIVE ENGINEER(P.D)
PUBLIC WORKS DEPARTMENT

Name of the work: Drilling of borewell and providing pipe line in ward No- 02 of yelahanka Sub division.

ಪೈಪ್ ಲೈನ್ ಸಹಿತ KHB ಬಿಲ್ಡಿಂಗ್.

Ramanjeeriah

C.M.MUNIYAPPA
B.E.(ELECT),B.E. (CIVIL)
EXECUTIVE ENGINEER(RTD)
PUBLIC WORKS DEPARTMENT